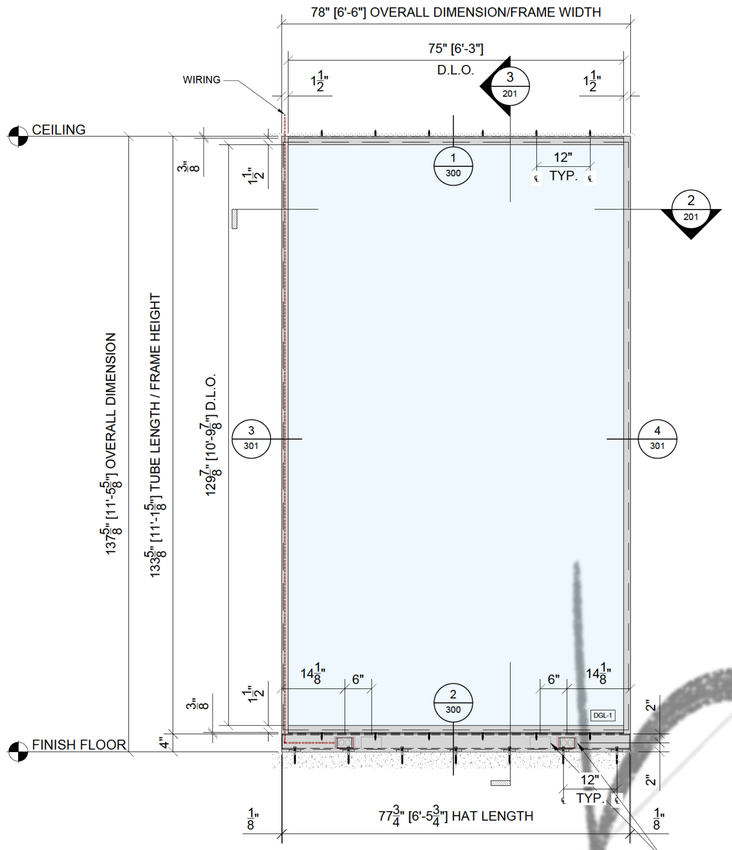

1-F TYP. ELEVATION

CARPET FLOORING

RECEPTICALE AND DATA

NOTE: CUTOUTS FOR THESE TO BE DONE IN THE FIELD. CUTOUT IN HSS FOR CONDUIT TO BE DONE IN THE FIELD AS WELL.

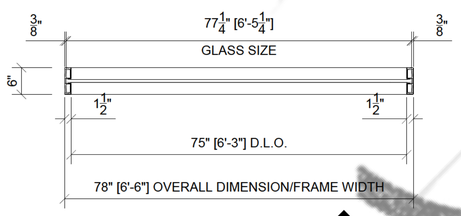

2 TYP. SECTION 1F 201

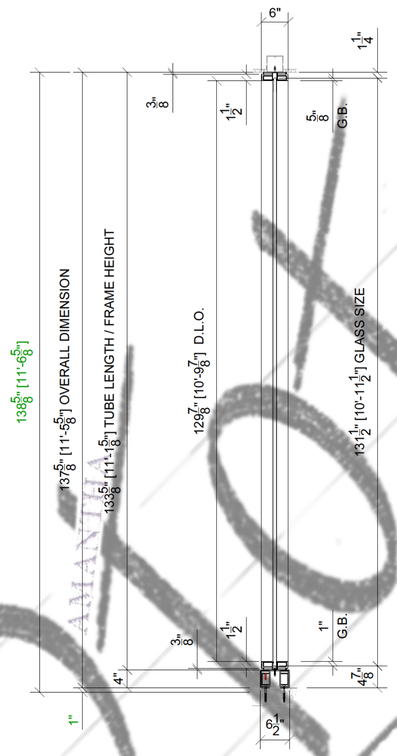

3 TYP. SECTION
SCALE: 1" = 1'-0"

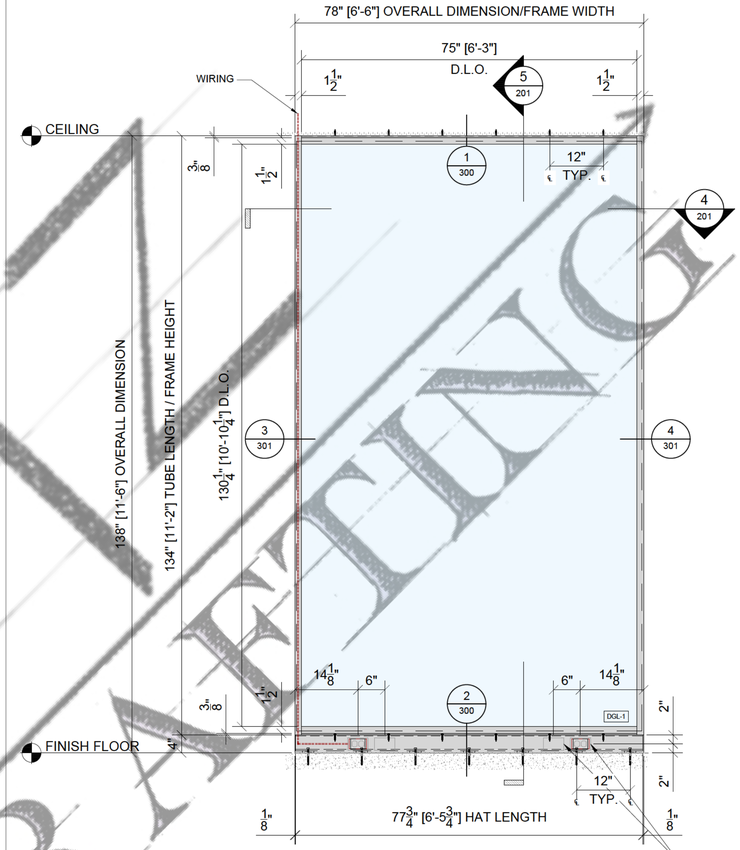

1-D TYP. ELEVATION

CARPET FLOORING

RECEPTICALE AND DATA

NOTE: CUTOUTS FOR THESE TO BE DONE IN THE FIELD. CUTOUT IN HSS FOR CONDUIT TO BE DONE IN THE FIELD AS WELL.

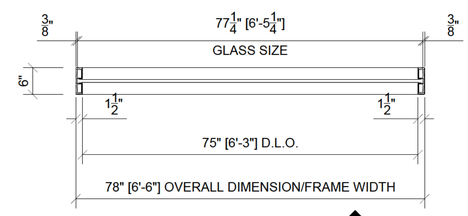

4 TYP. SECTION 1D 201

5 TYP. SECTION
SCALE: 1" = 1'-0"

SAMPLE DRAWINGS

SAMPLE DRAWING

TITLE: ELEVATION & SECTION

SCALE: 1 1/2" = 1'-0"

SHEET #: 201

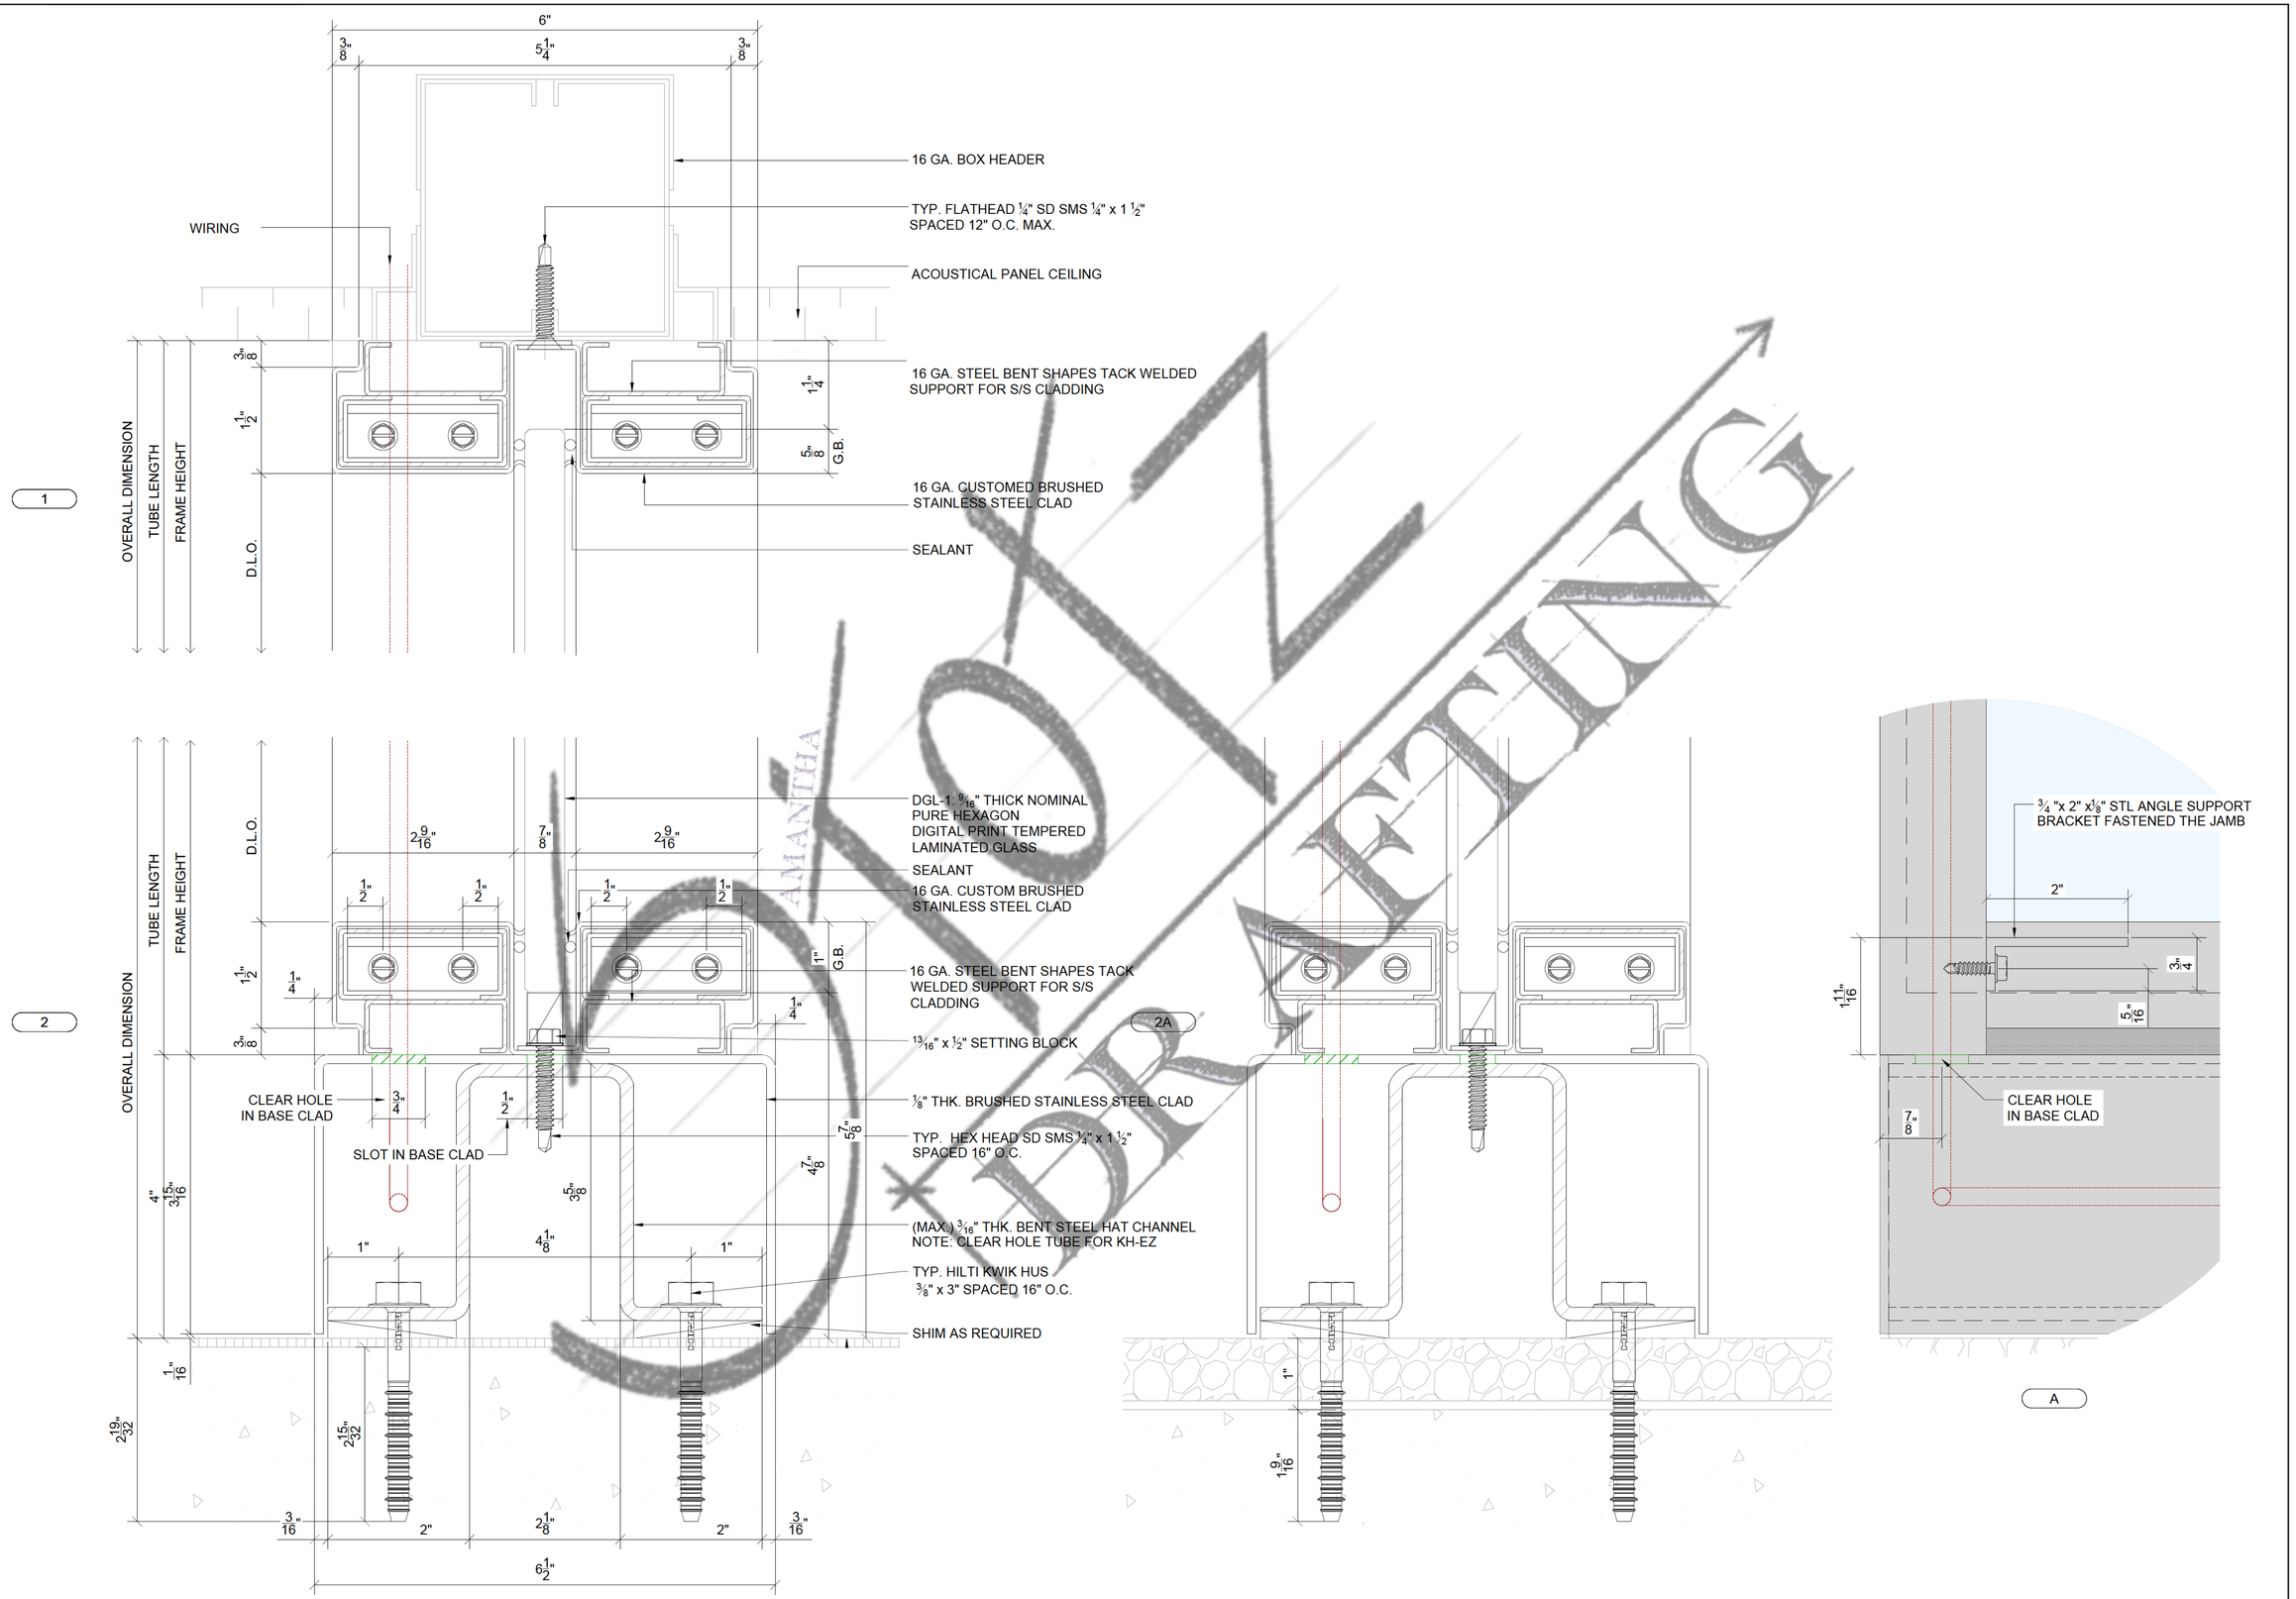

TITLE:

DETAILS

SCALE: 1'-0" = 1'-0"

SHEET #: 300

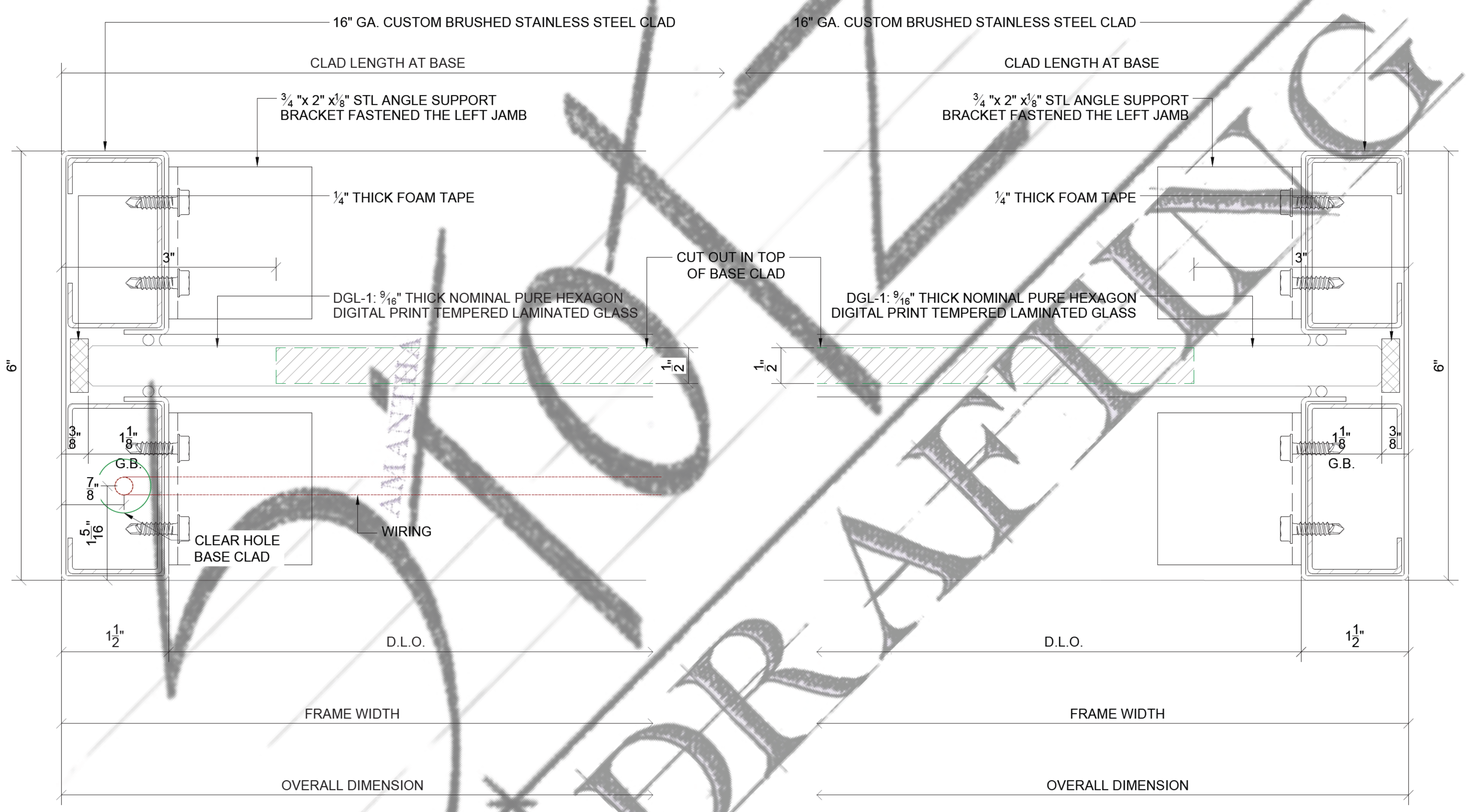

SAMPLE DRAWINGS

TITLE:	DETAILS
SCALE:	1'-0" = 1'-0"
SHEET #:	301